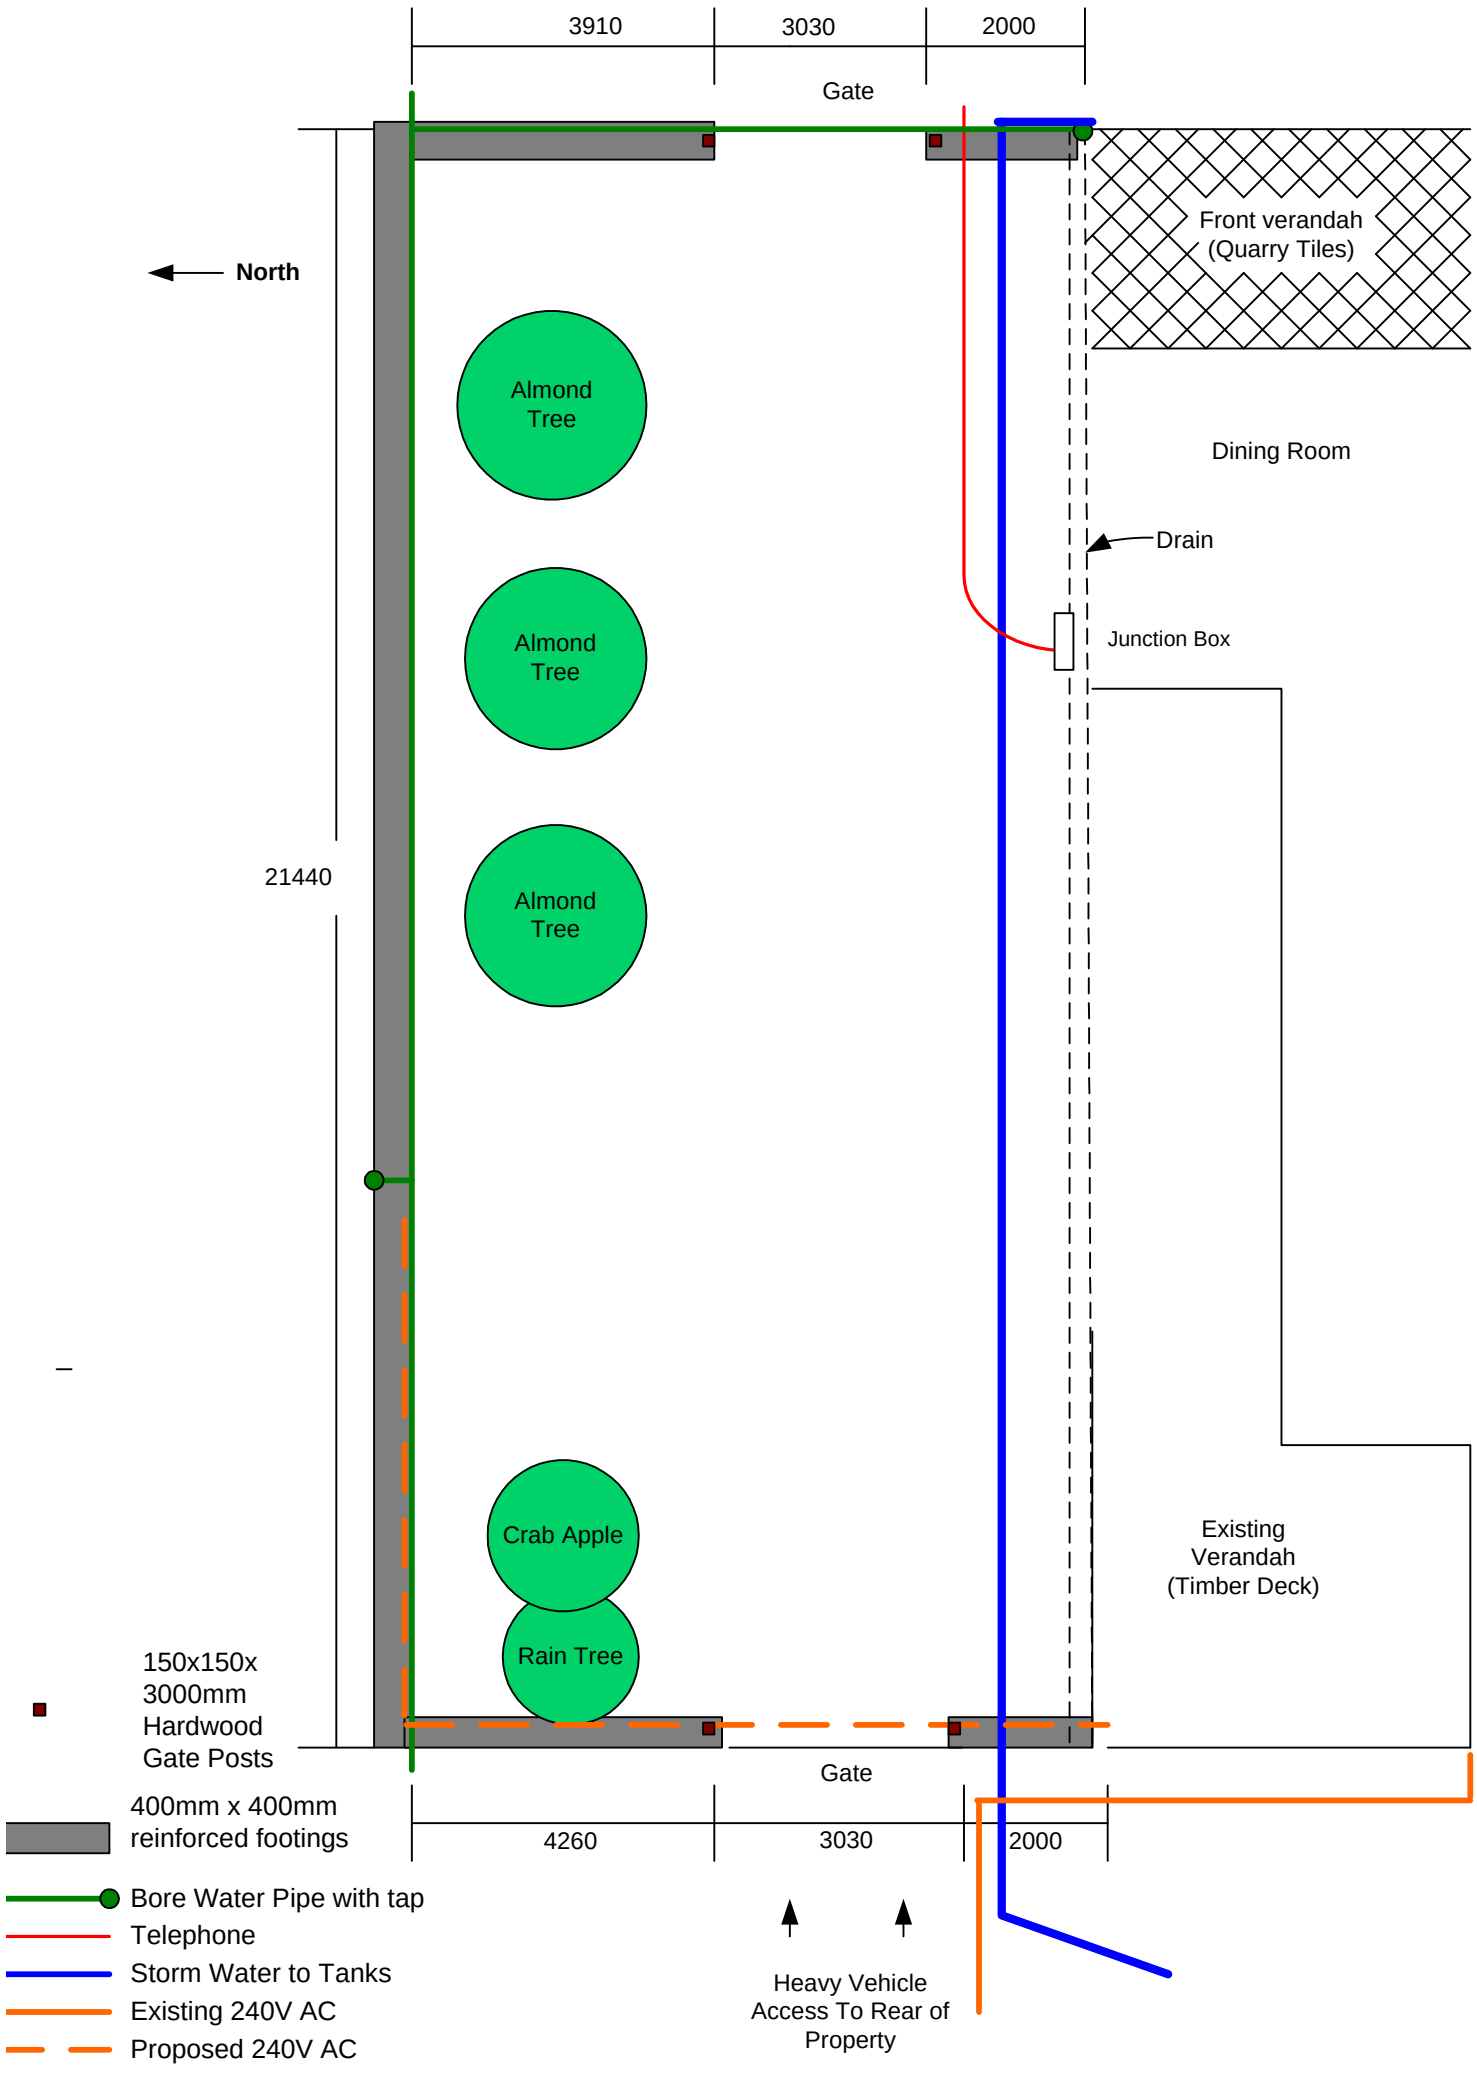
3910
3030
2000
Gate
North
Front verandah
(Quarry Tiles)
Almond
Tree
Dining Room
Drain
Almond
Tree
Junction Box
21440
Almond
Tree
Crab Apple
Existing
Verandah
(Timber Deck)
Rain Tree
150x150x
3000mm
Hardwood
Gate Posts
Gate
400mm x 400mm
reinforced footings
4260
3030
2000
Bore Water Pipe with tap
Telephone
Storm Water to Tanks
Existing 240V AC
Proposed 240V AC
Heavy Vehicle
Access To Rear of
Property